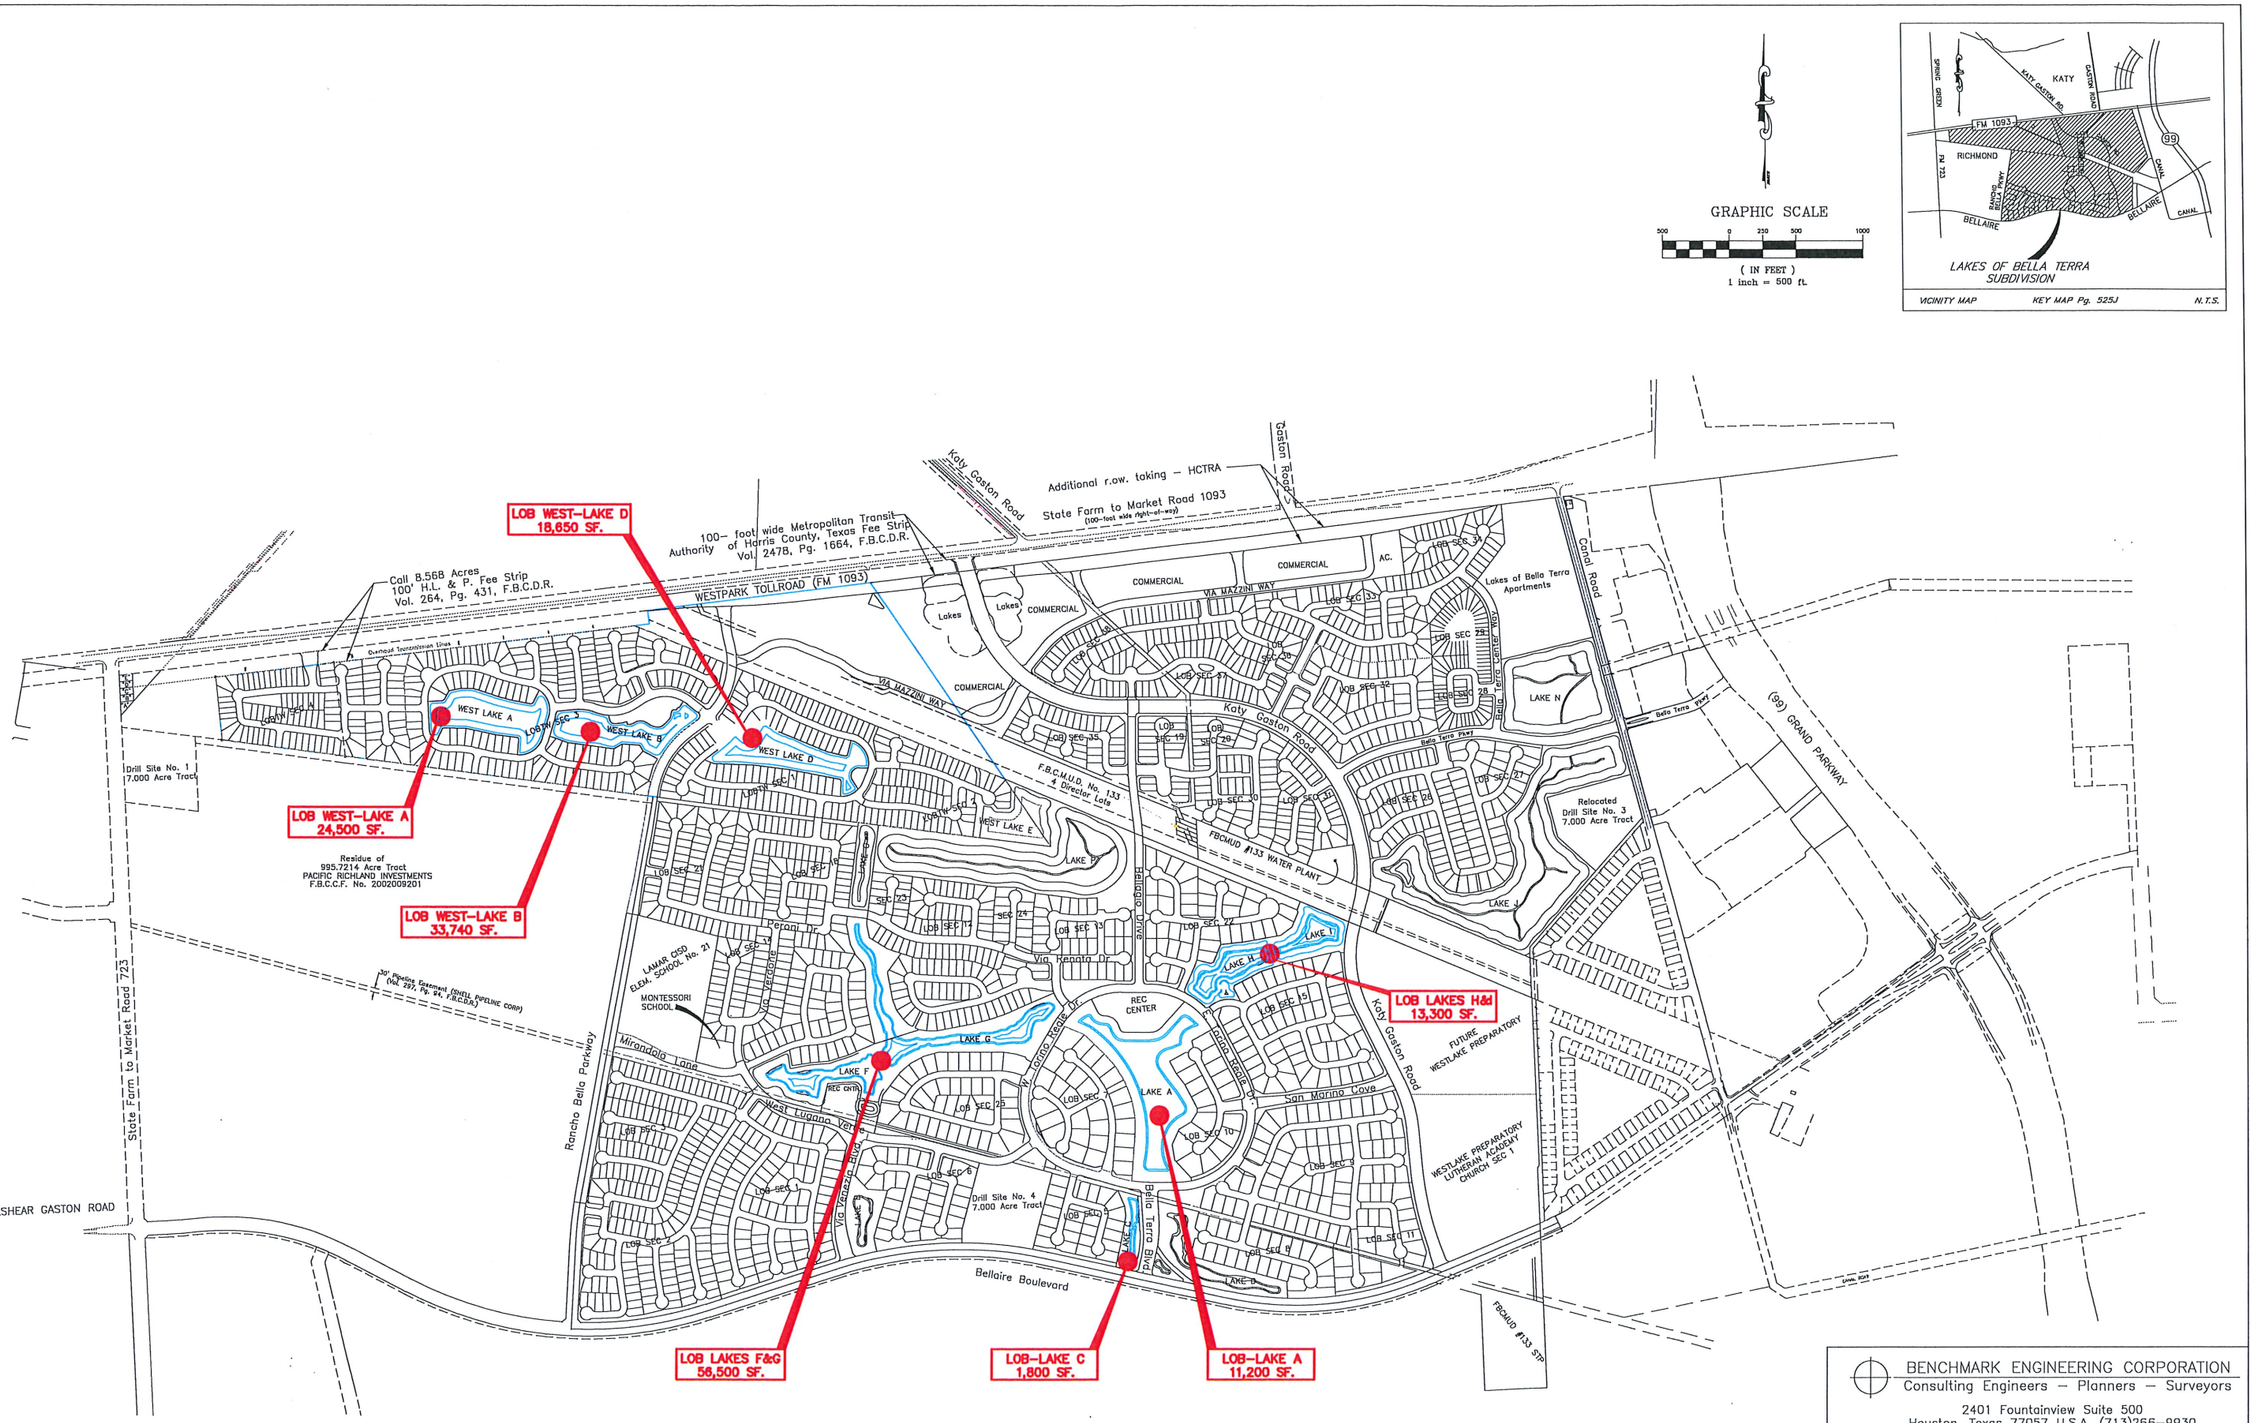

FILENAME: L:\04044\2025\DEVELOPMENT PRODUCTION\2025\DEVELOPMENT PROJECTS\FBC MUD#133\Exhibits\AMENITY LAKE REHAB EXHIBIT.dwg, LAST SAVED ON: May 08 2024 1:16pm PLOTTED BY: JABAD

BENCHMARK ENGINEERING CORPORATION
Consulting Engineers – Planners – Surveyors
2401 Fountainview Suite 500
Houston, Texas 77057 U.S.A. (713)266-9930

FORT BEND COUNTY M.U.D. NO. 133

AMENITY LAKE
REHABILITATION EXHIBIT

DRAWN BY: B.E.C.	DATE: 5/8/2024	SCALE: 1"=500'
CHECKED BY: B.E.C.	JOB No. 04044	SHEET No. 1 of 1